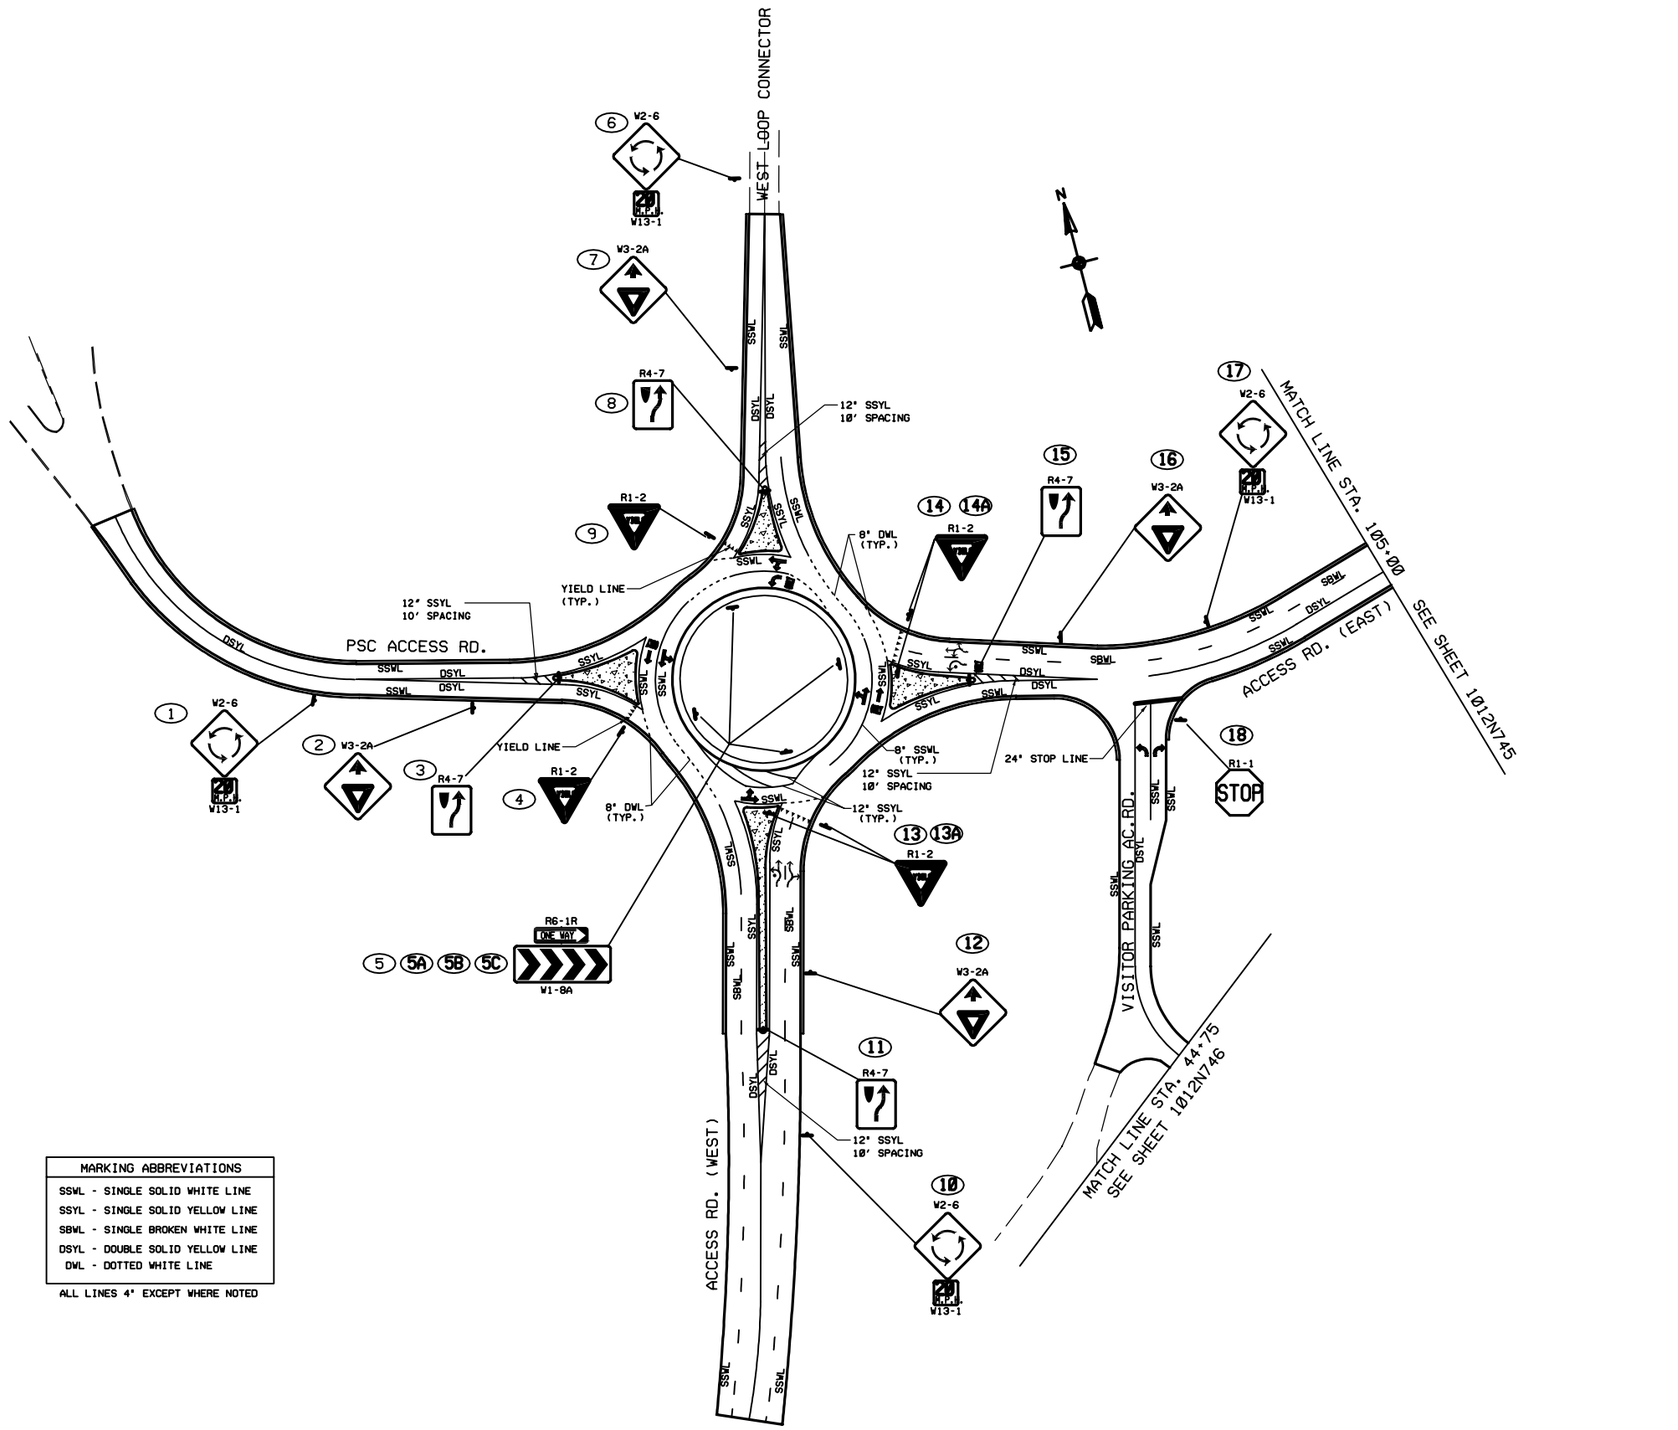

MARKING ABBREVIATIONS
SSWL - SINGLE SOLID WHITE LINE
SSYL - SINGLE SOLID YELLOW LINE
SBWL - SINGLE BROKEN WHITE LINE
DSYL - DOUBLE SOLID YELLOW LINE
DWL - DOTTED WHITE LINE

ALL LINES 4" EXCEPT WHERE NOTED

50 25 0 50 100FT
SCALE: 1"= 50'

REV. NO.	DATE	DSGN	DRWN	CHKD	SUPV	RVWD	APPD	ISSD	PROJECT ID	AS CONST	REV CD
R 1	05/31/06	-	GDJ	JCD	-	JAN	RWT	MAC	-	-	-
REVISED ROUNDABOUT STRIPING. ADDED 2 YIELD SIGNS.											
R 0	-	-	-	-	-	JAN	RWT	MAC	-	-	-
INITIAL ISSUE											

NEEL-SCHAFFER

DESIGNED BY: J. DEERING
DRAWN BY: J. SHEPARD
CHECKED BY: R. RIGGINS
REVISION R 0

US ARMY CORPS OF ENGINEERS NASHVILLE DISTRICT
SUBMITTED BY: WILLIAM H. FISHER, CHIEF, COST ENGINEERING & MANAGEMENT SUPPORT
APPROVED BY: MICHAEL C. FARMER, CHIEF, ENGINEERING CONSTRUCTION DIVISION

DISCIPLINE INTERFACE

SCALE: 1"=50' EXCEPT AS NOTED

CHICKAMAUGA LOCK REPLACEMENT PROJECT
CHATTANOOGA, TENNESSEE

PROPOSED PAVEMENT MARKING AND SIGNING LAYOUT

REVIEWED BY:	APPROVED BY:	ISSUED BY:
JAMES A. NIZNIK	RUSSELL W. TOMPKINS	MARVIN A. CONES

CHICKAMAUGA PROJECT
TENNESSEE VALLEY AUTHORITY
FOSSIL AND HYDRO ENGINEERING

AUTOCAD R NA | DATE 11/11/04 | 7 | C | 1012N744 | R 1

NEEL-SCHAFFER, INC. | 1
TASK COMPLETED BY: | REV NO.

PLOT FACTOR: 50
N_TVA

C.A.D. DRAWING
DO NOT ALTER MANUALLY

FILE NAME - R:\6-4936\01\DGN\483601STRIP-1-TVA.DGN
PLOT DATE - 6/5/2006
PLOT TIME - 9:57:12 AM